
Roof therm insulation

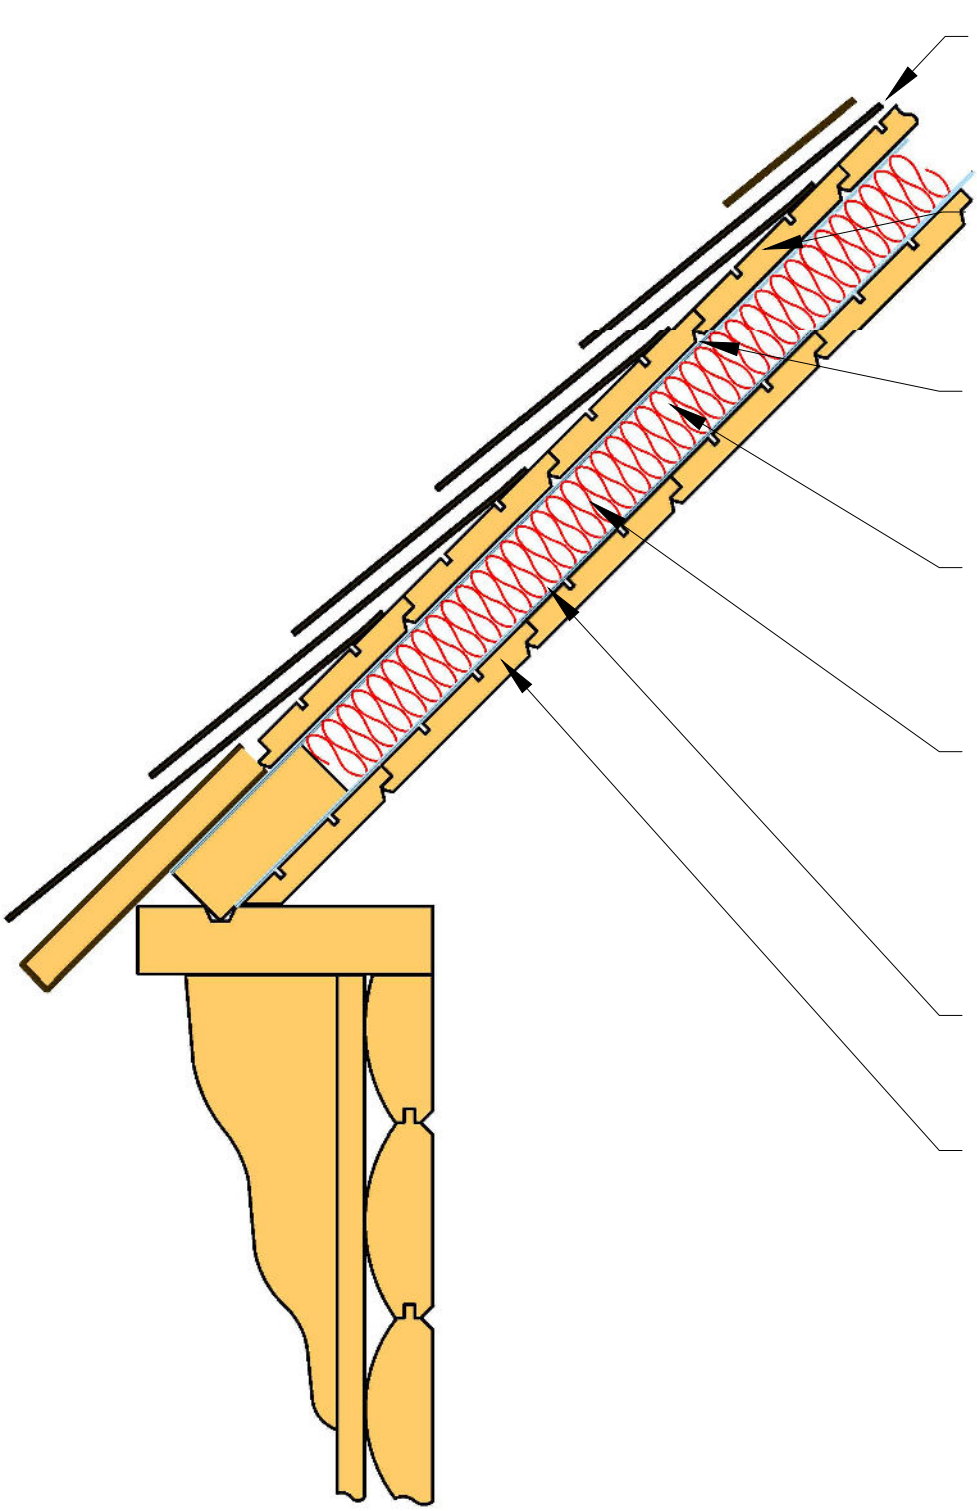

Bitumen shingles

Pine paneling: UYV 18x45

Polyethylene film

Structural pine framework 45x45

Stone wool insulation 50 mm (PAROC)

Foiled paper

Pine paneling: UYV 18x45

WP–SAV ing.–k
2017–03–06